WESTWINDS

269 SW WEST WINDS

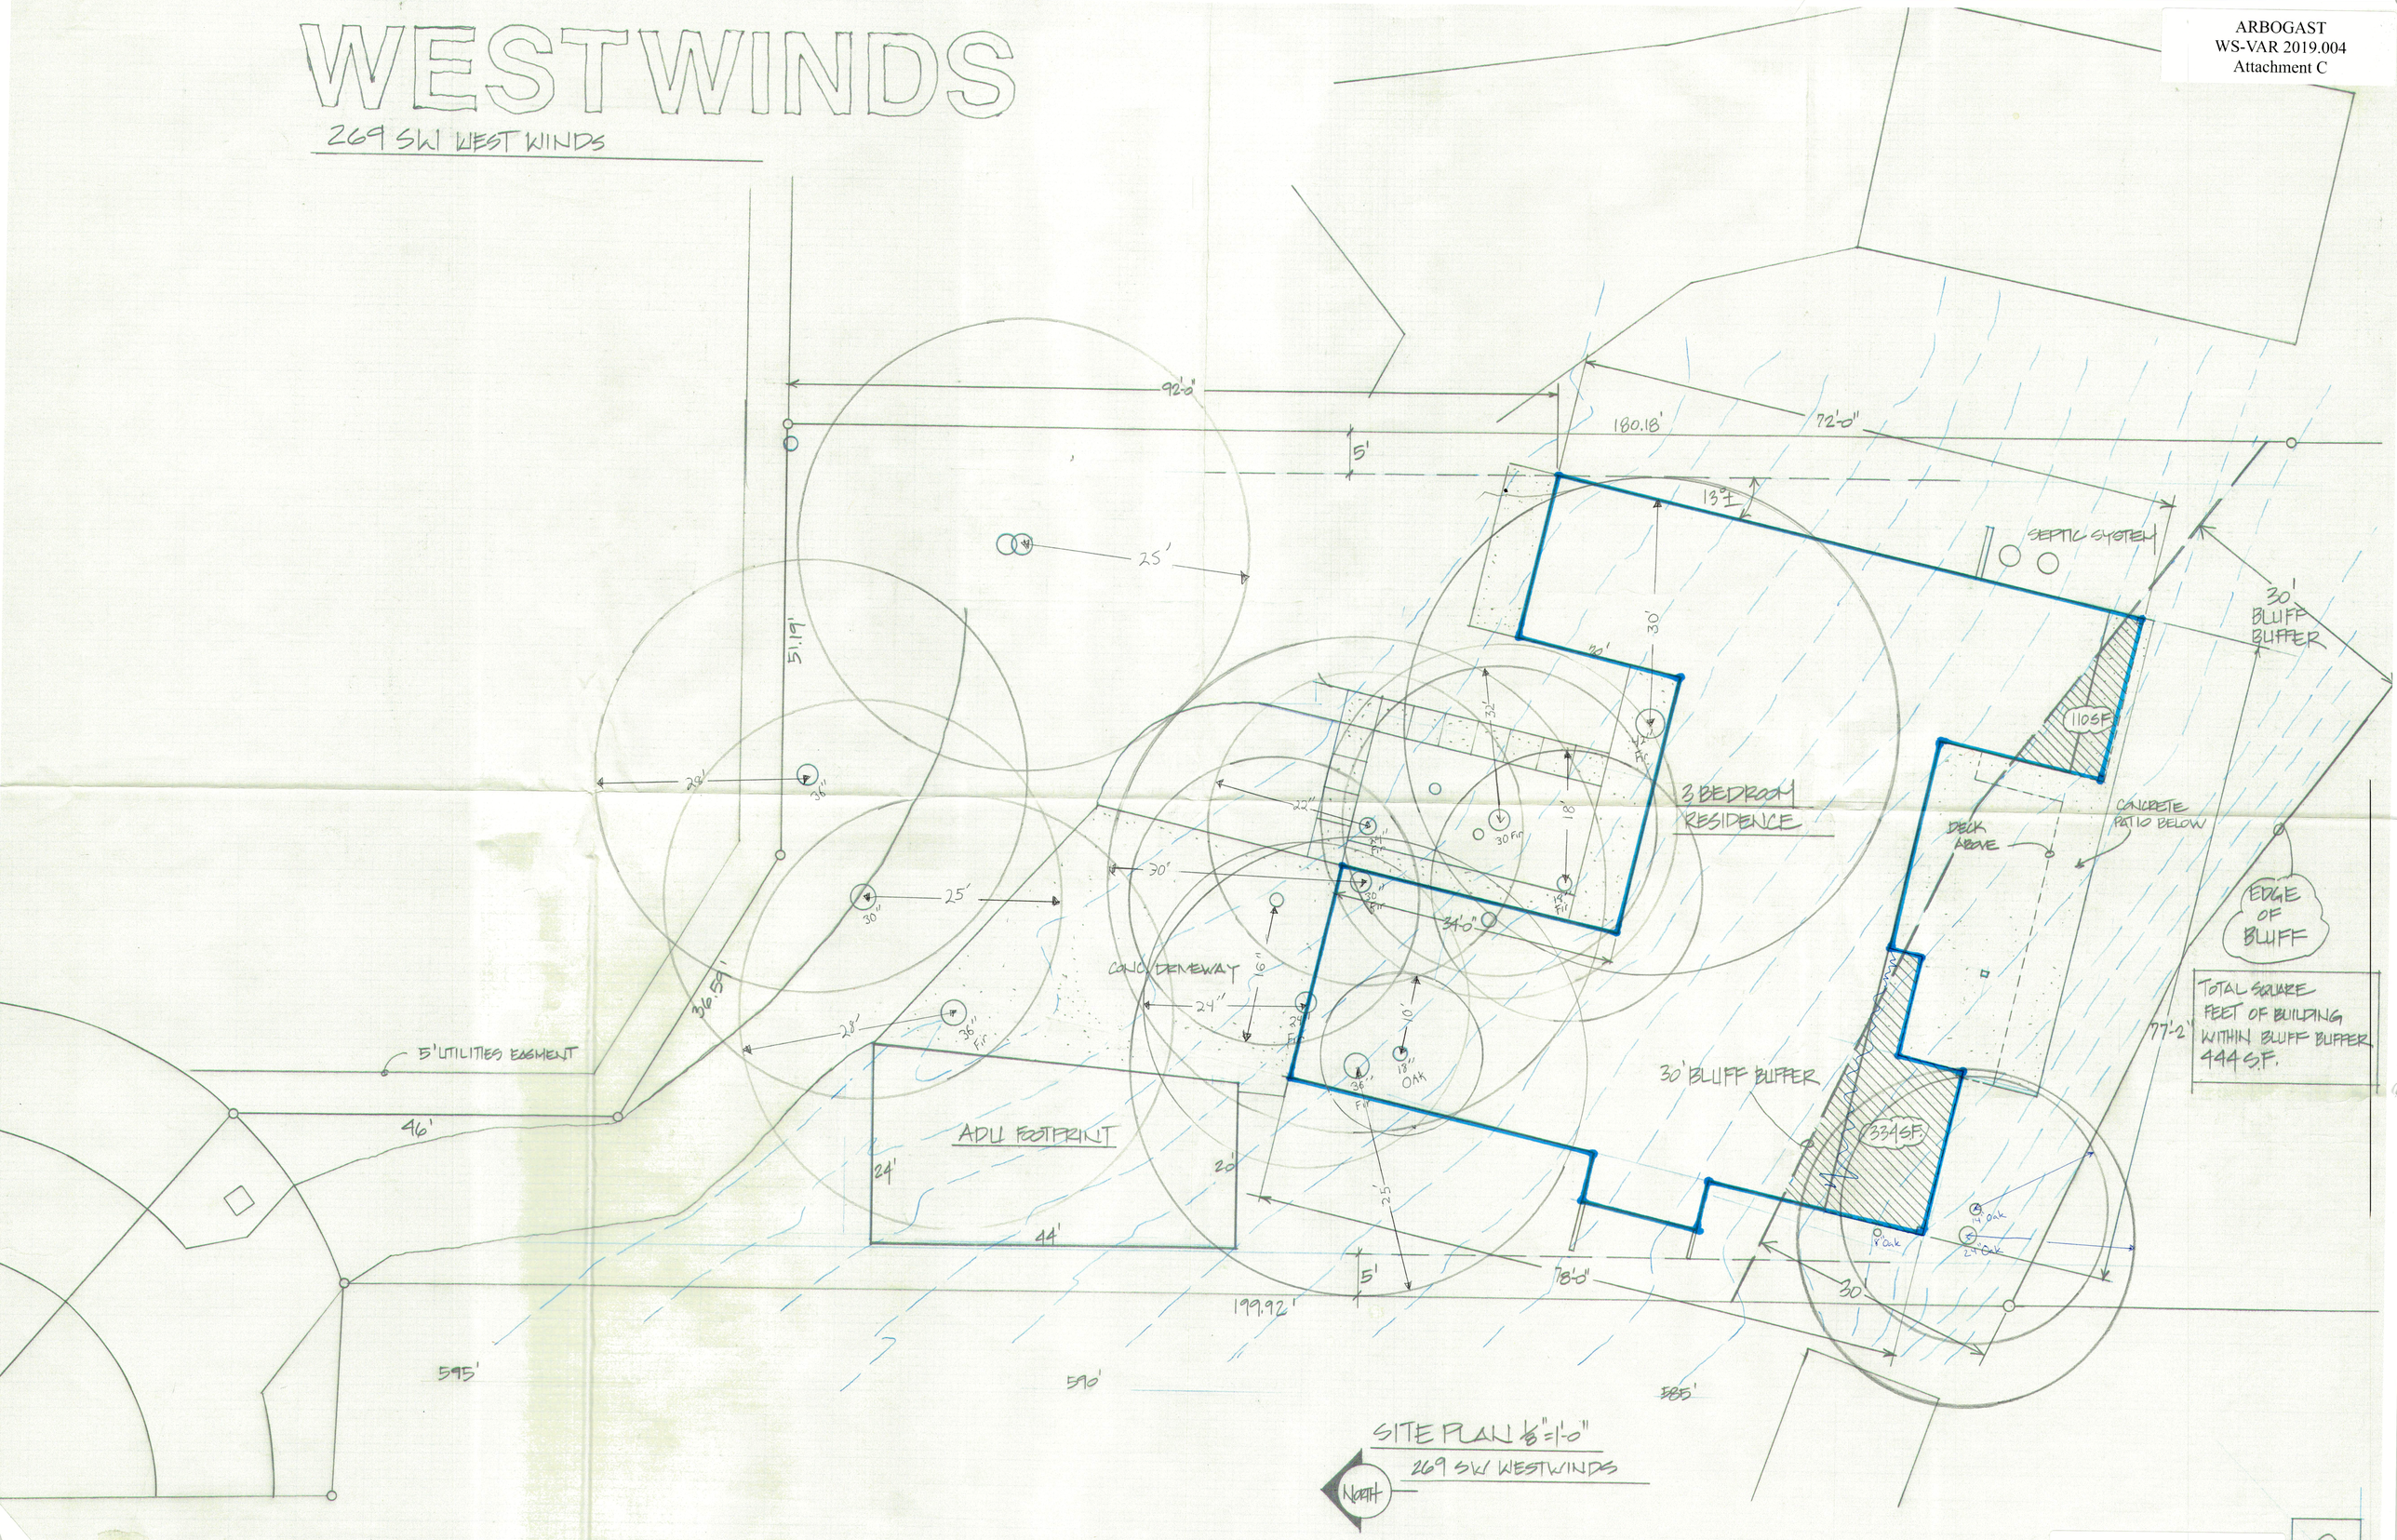

SITE PLAN 1/8"=1'-0"

269 SW WESTWINDS

S

5/1