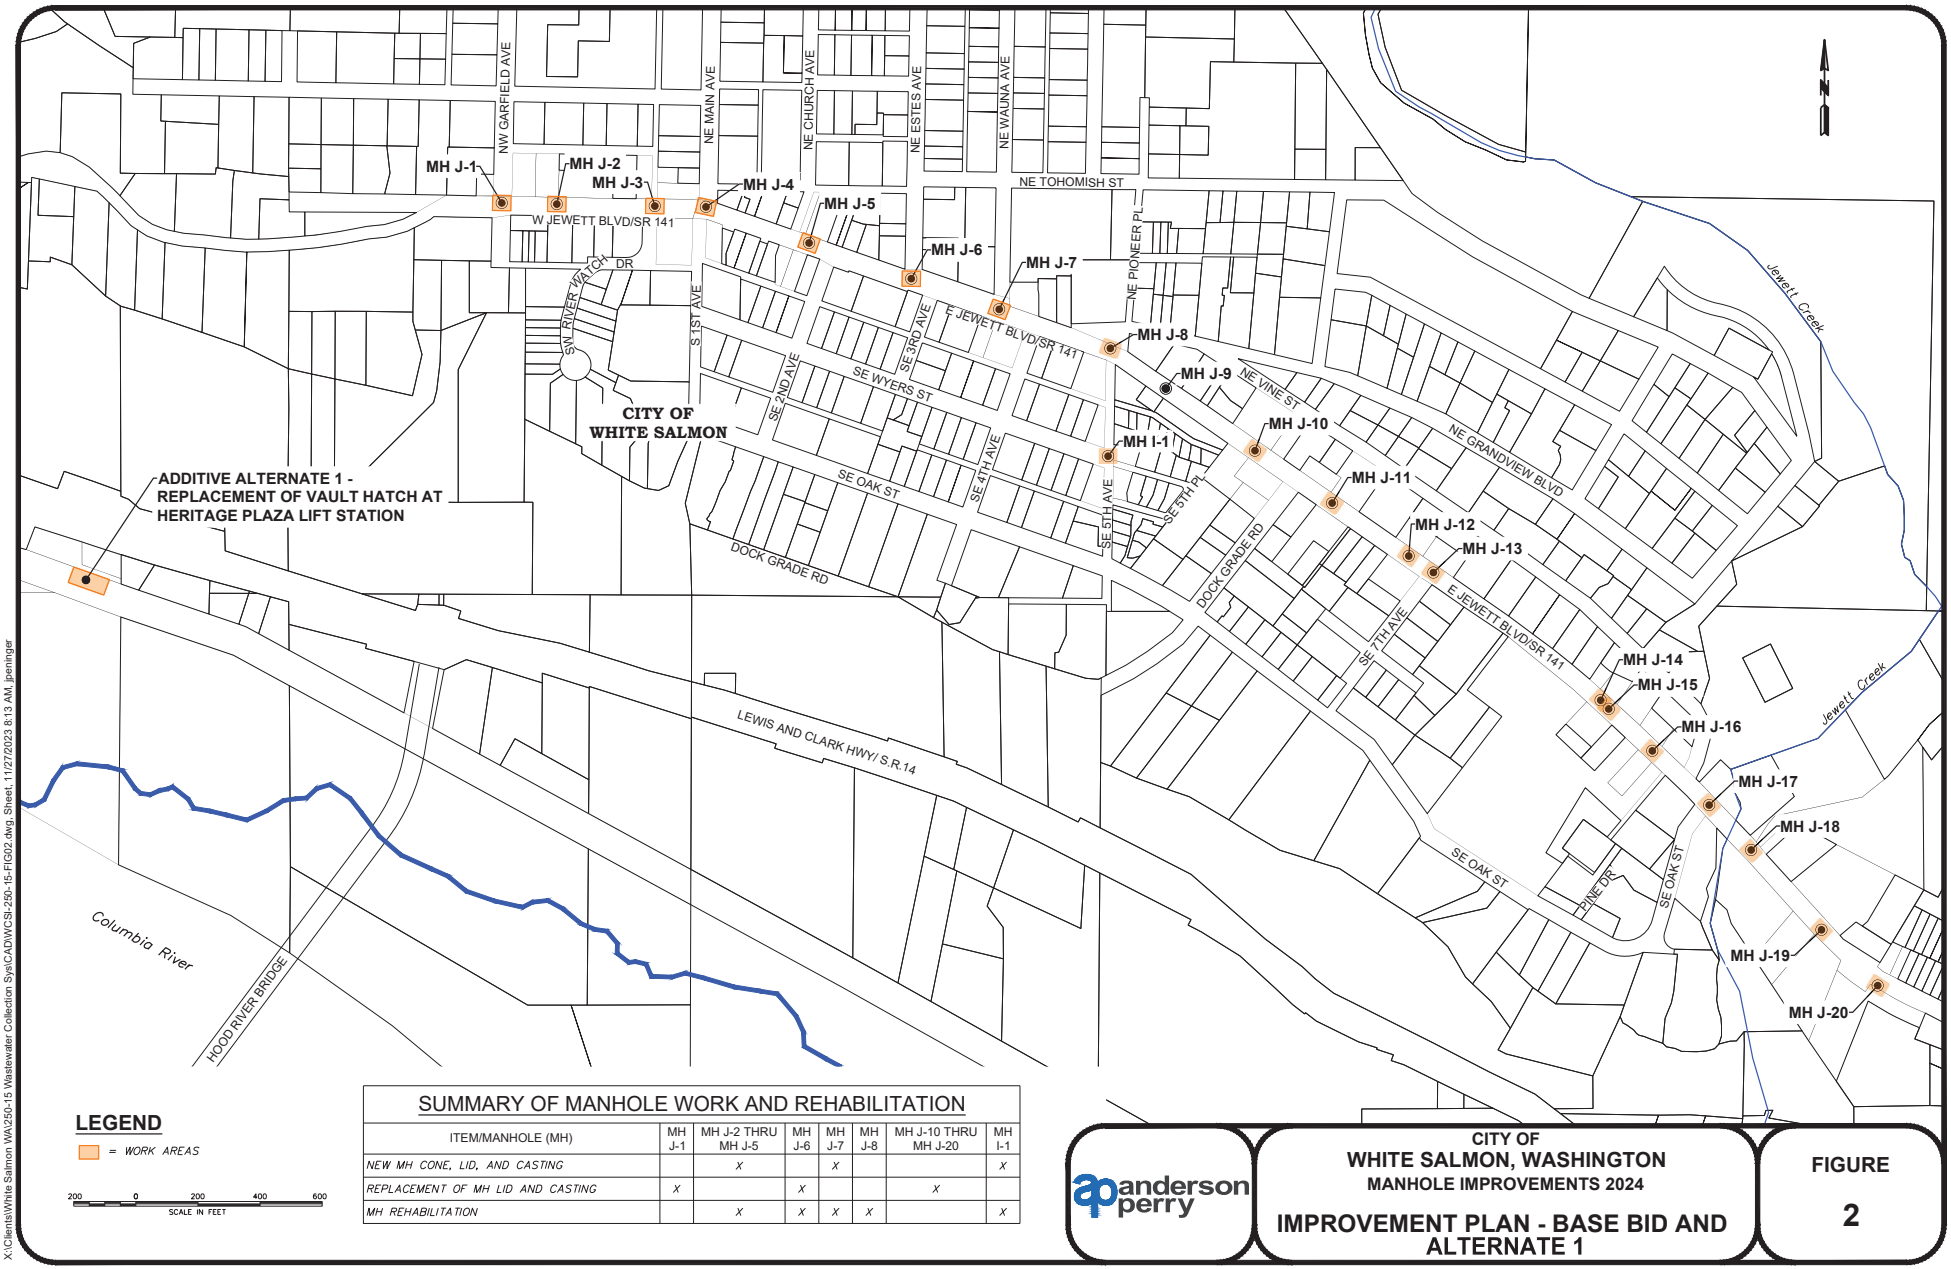


**LEGEND**

= WORK AREAS

200 0 200 400 600
SCALE IN FEET

## SUMMARY OF MANHOLE WORK AND REHABILITATION

| ITEM/MANHOLE (MH) | MH J-1 | MH J-2 THRU MH J-5 | MH J-6 | MH J-7 | MH J-8 | MH J-10 THRU MH J-20 | MH I-1 |
|---|---|---|---|---|---|---|---|
| NEW MH CONE, LID, AND CASTING | | X | | X | | | X |
| REPLACEMENT OF MH LID AND CASTING | X | | X | | | X | |
| MH REHABILITATION | | X | X | X | X | | X |

anderson perry

CITY OF
**WHITE SALMON, WASHINGTON**
MANHOLE IMPROVEMENTS 2024

# IMPROVEMENT PLAN - BASE BID AND ALTERNATE 1

FIGURE
**2**

X:\Clients\White Salmon WA\250-15 Wastewater Collection Sys\CAD\WCSI-250-15-FIG02.dwg, Sheet, 11/27/2023 8:13 AM, jpeninger